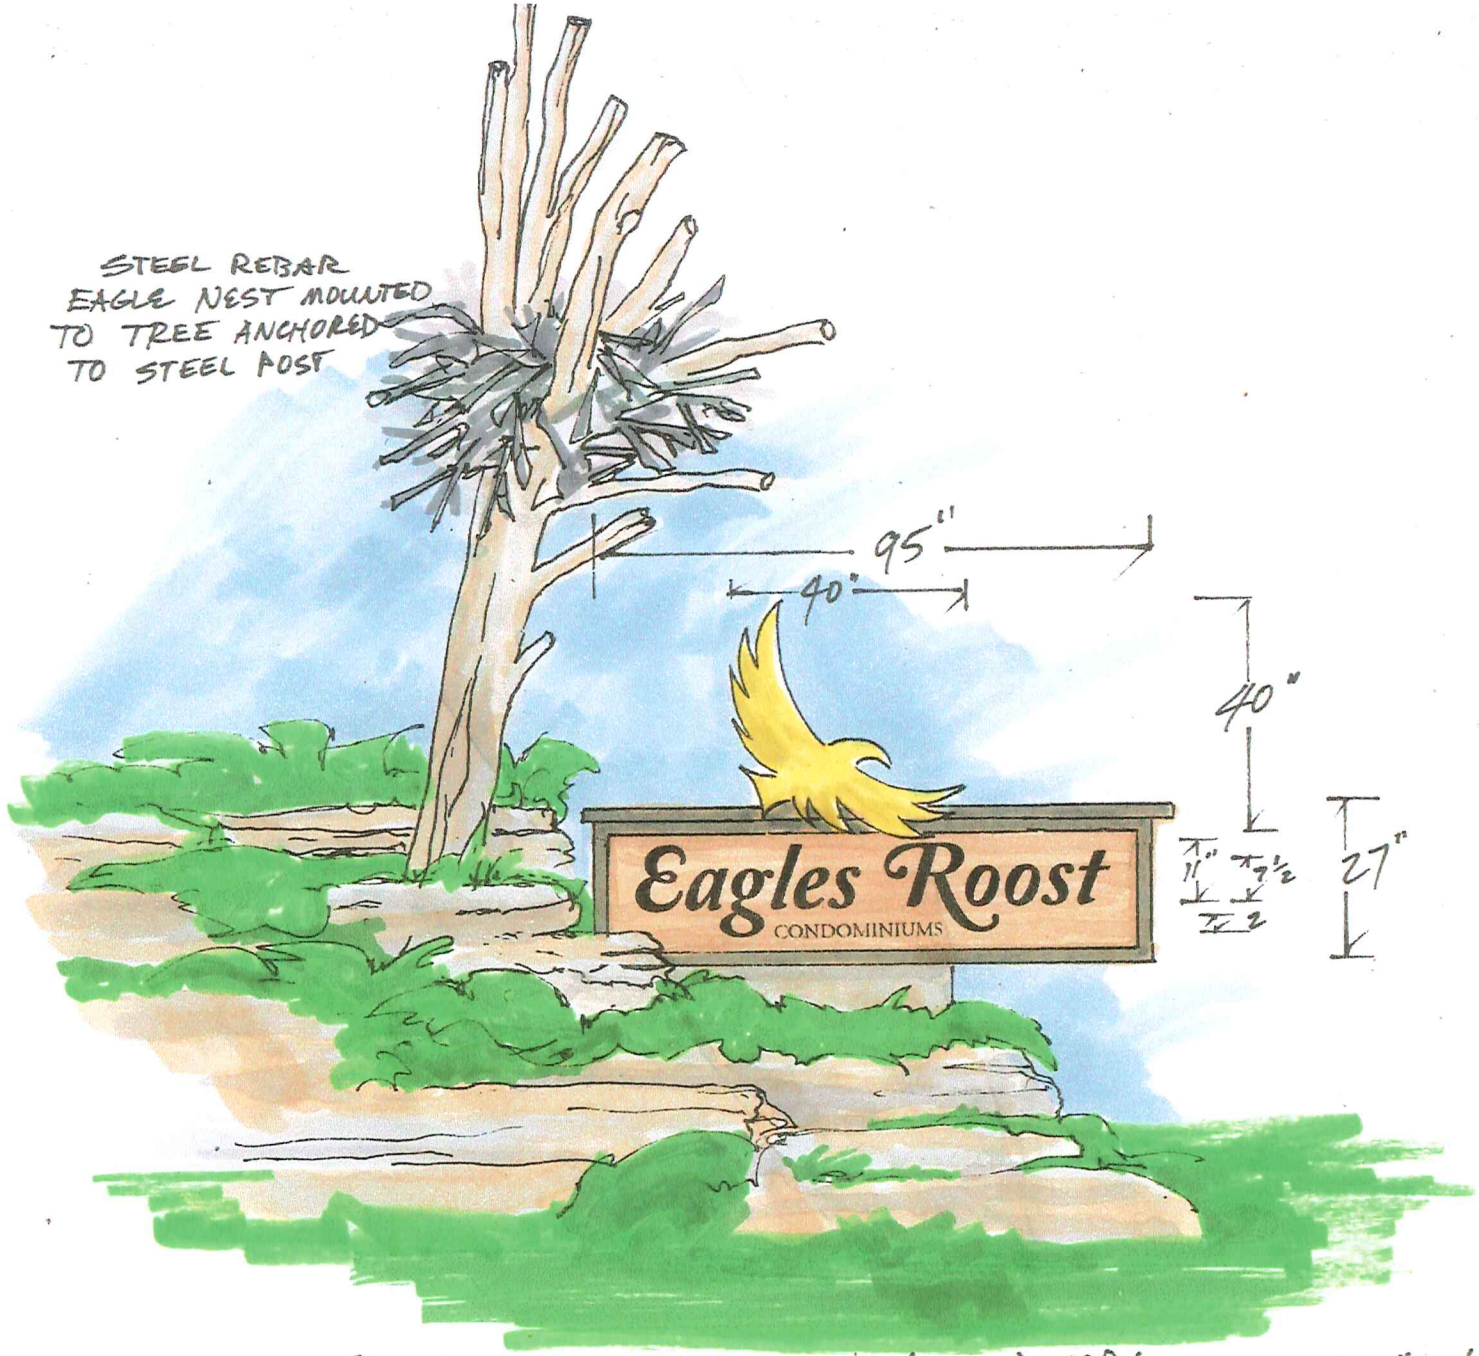

SANDBLASTED CEDAR SIGN W/RAISED COPY & BORDER, ALUMINUM CAP & END TRIM, HDU OR PVC EAGLE. SIGN STRUCTURE MOUNTED TO CONCRETE BASE.

3/8" = 1'0"

R 11/15