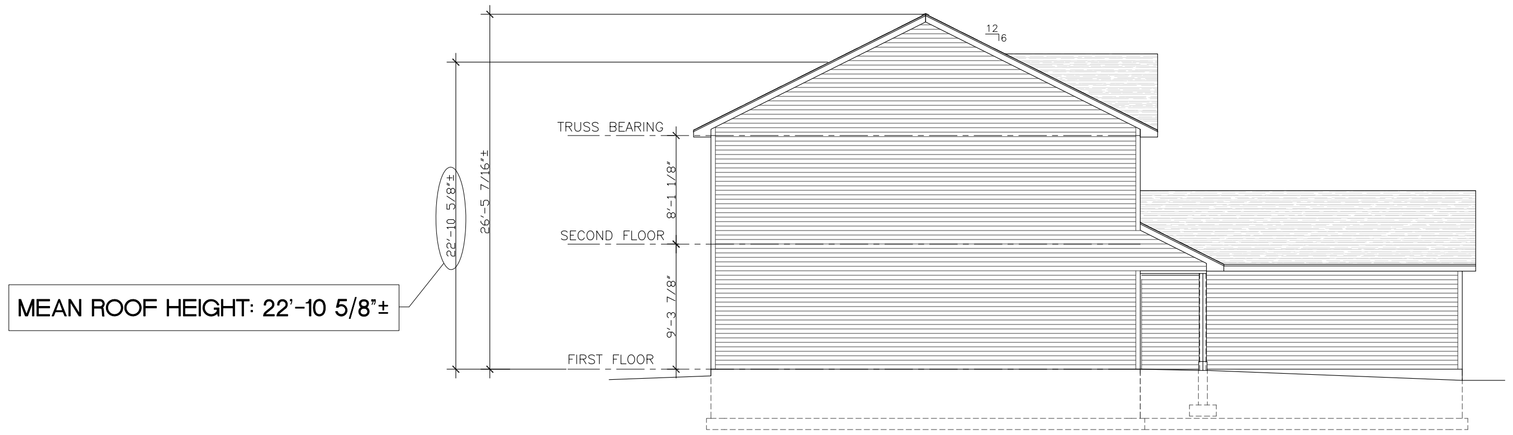

SIDE ELEVATION

SCALE: 1/8"=1'-0"

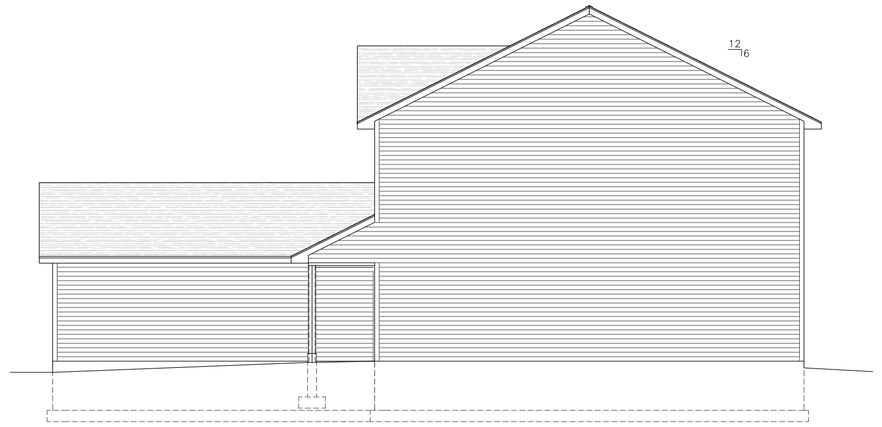

SIDE ELEVATION

SCALE: 1/8"=1'-0"

REAR ELEVATION

SCALE: 1/8"=1'-0"

FRONT ELEVATION

SCALE: 1/8"=1'-0"

PRELIMINARY

RP

RICHARD POSTEMA ASSOCIATES
ARCHITECTS, DESIGNERS, & ENGINEERS
1580 44th ST., S.W.
GRAND RAPIDS, MICHIGAN 49509
PH. 616 531 3850

BUILDING A:
RIVERSTONE TOWNHOME APARTMENTS
8 UNIT TWO STORY
303 BALDWIN ST.
JENISON, MICHIGAN 49428

© COPYRIGHT
All rights reserved
This drawing was authored for use in the construction of a specific project. Any other use, duplication, copying and/or modifications are strictly prohibited except by expressed written consent of Richard Postema Associates P.C.

JOB NO.
452615

DATE
B.Z.A. REVIEW: 1/12/16

SHEET NO.
A4.1A