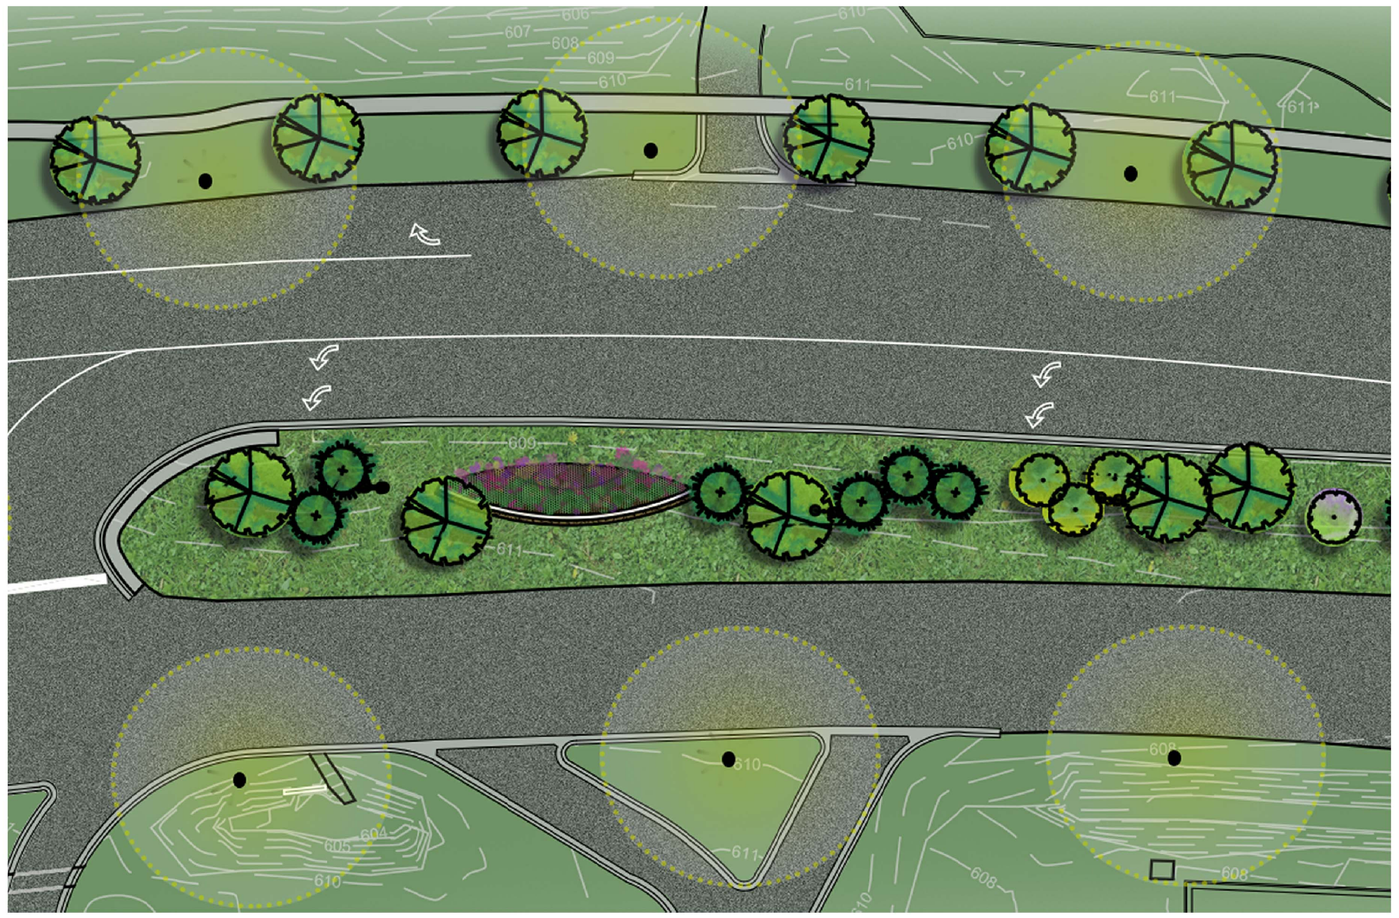

Median Stone Wall and Planting Enlargement

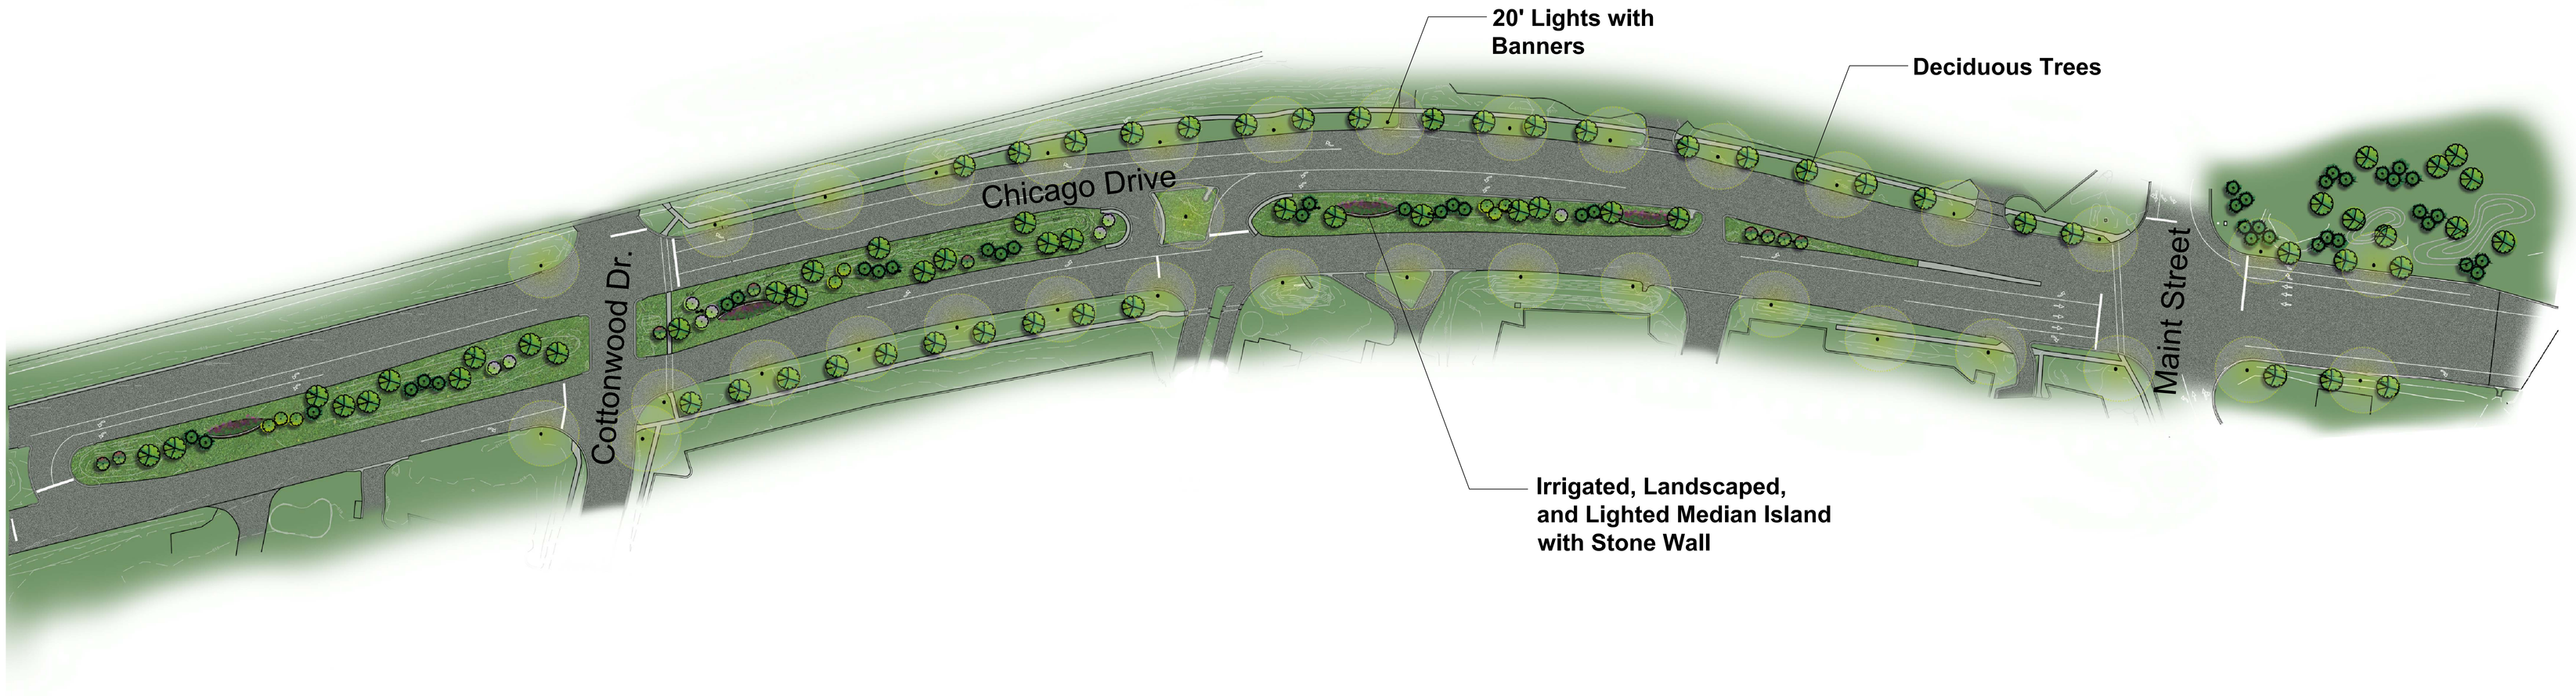

Chicago Dr. Enhancements
GEORGETOWN CHARTER TOWNSHIP

NORTH

0' 60' 120' 240'

SCALE IN FEET

DATE
2.04.16

PROJECT NO.
1988

M.C. SMITH ASSOCIATES AND ARCHITECTURAL GROUP, INC.
Landscape Architecture • Park & Recreation Planning • Architecture
Downtown Planning • Interior Design • Sports Facility Planning
529 Greenwood Avenue S.E. • East Grand Rapids, MI 49506
616-451-3346 • FAX: 616-451-1935 • EMAIL: la@mcsagroup.com