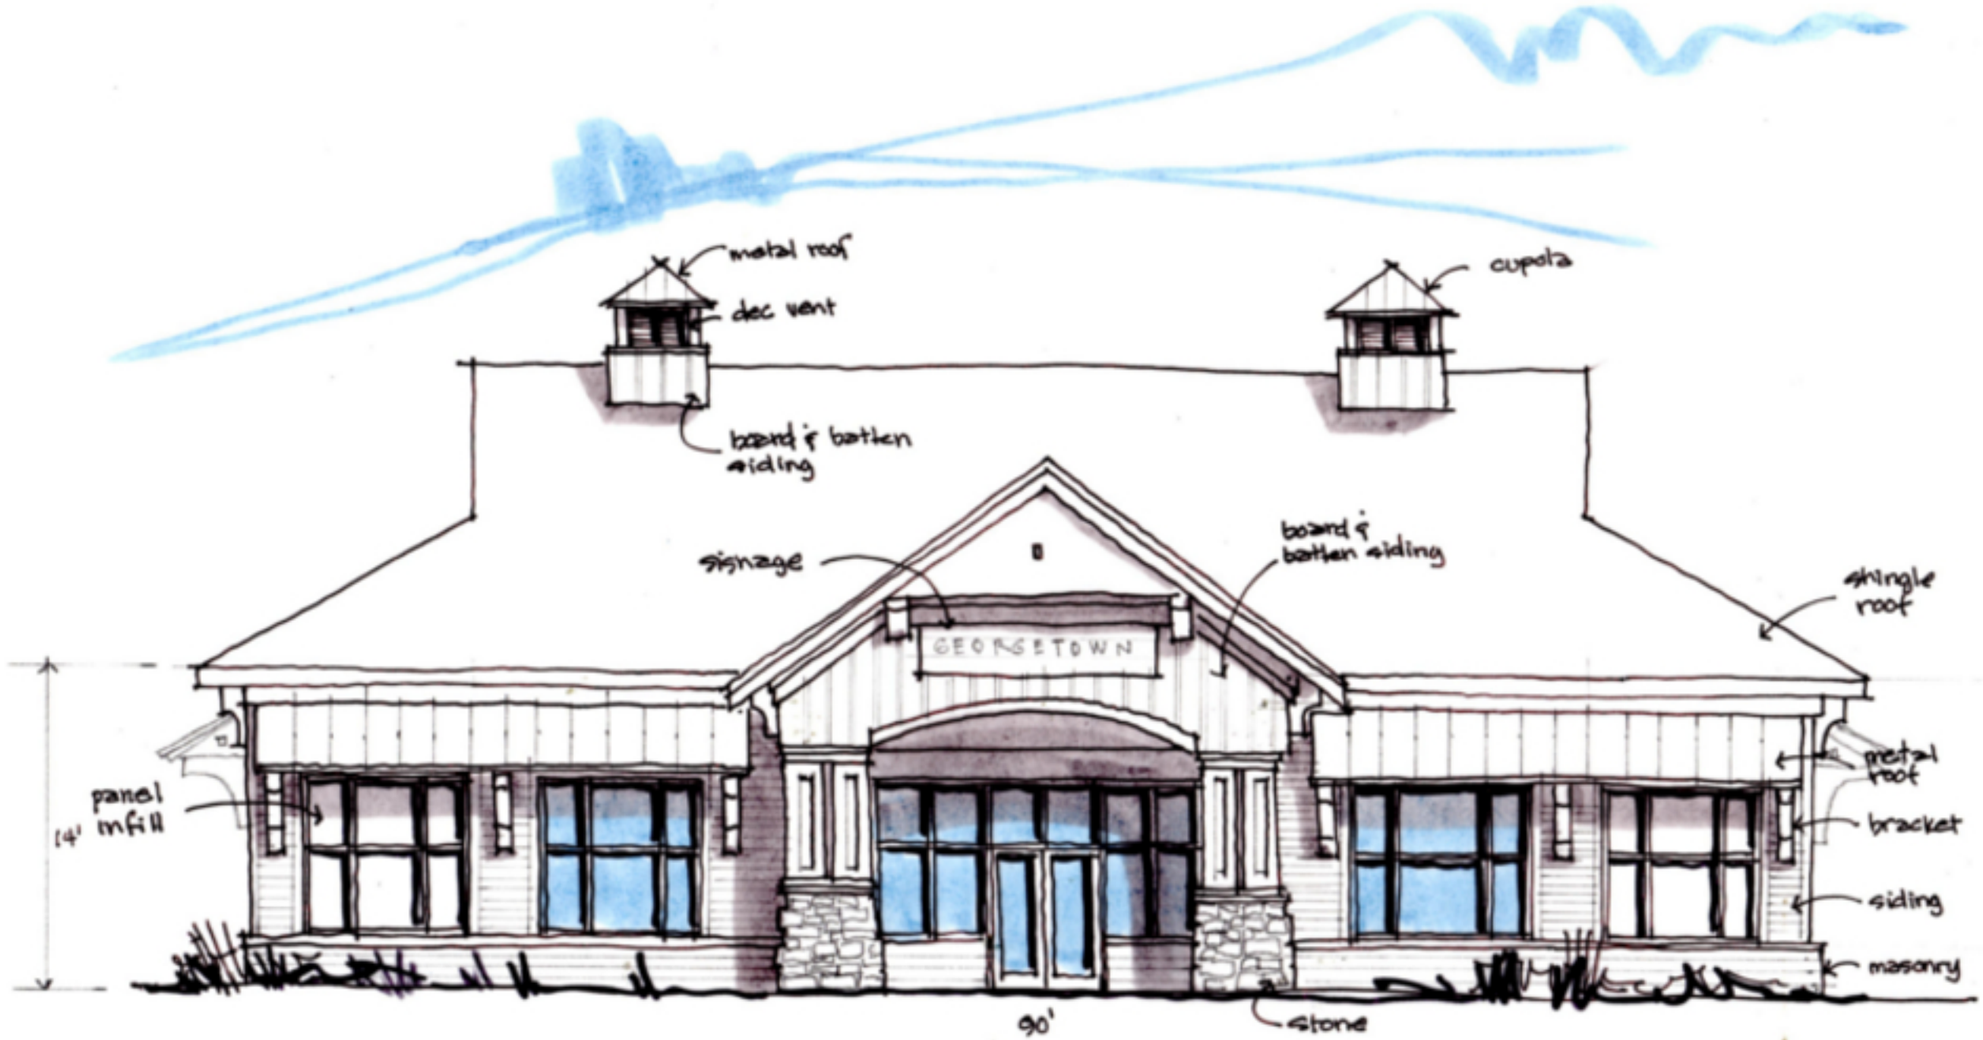

IRISH DESIGN & BUILD INCORPORATED

616.532.2590

e

enterprise gas & retail

gas station

north elevation

CREATE 3

Create 3 Architecture
616.734.9314
www.create3architecture.com