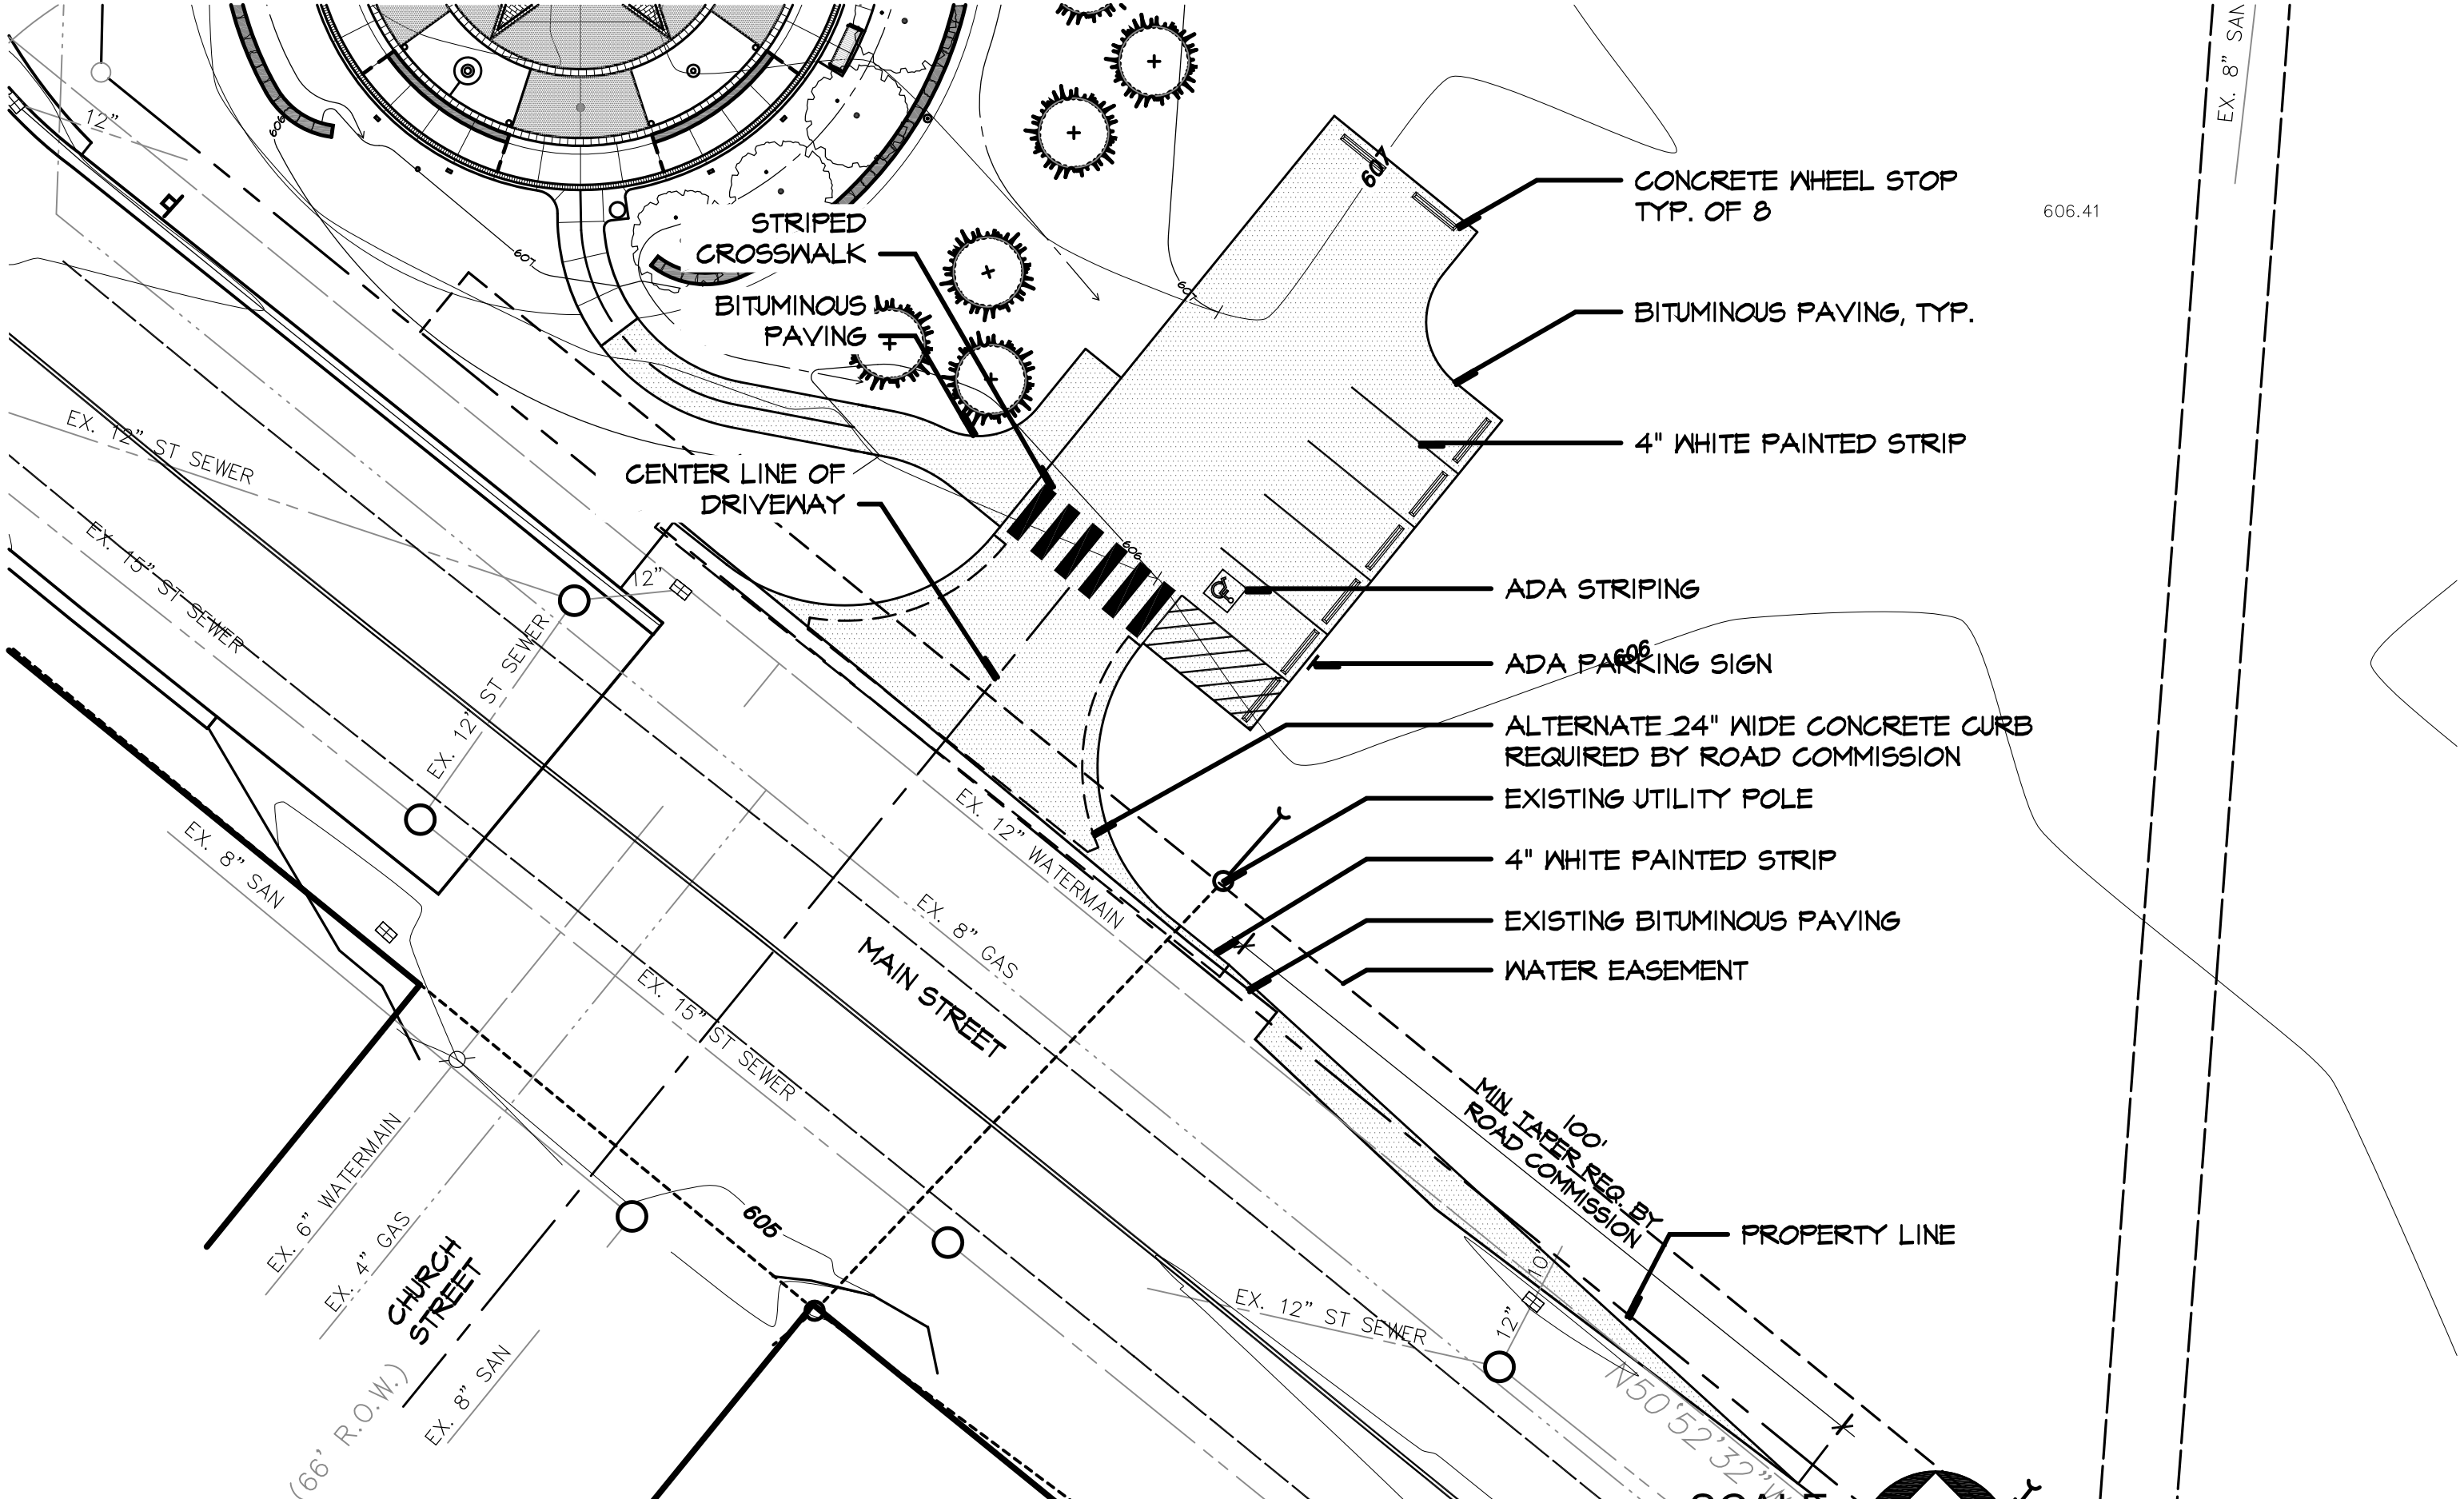

SCALE:
1"=20'

M.C. SMITH ASSOCIATES AND
ARCHITECTURAL GROUP, INC.
Landscape Architecture ● Park & Recreation Planning ● Architecture
Downtown Planning ● Interior Design ● Sports Facility Planning
529 Greenwood Avenue S.E. ● East Grand Rapids, MI 49506
616-451-3346 ● FAX: 616-451-1935 ● EMAIL: la@mcsagroup.com

VETERANS PLAZA PARKING

Date: 7/28/2016 Sheet: of