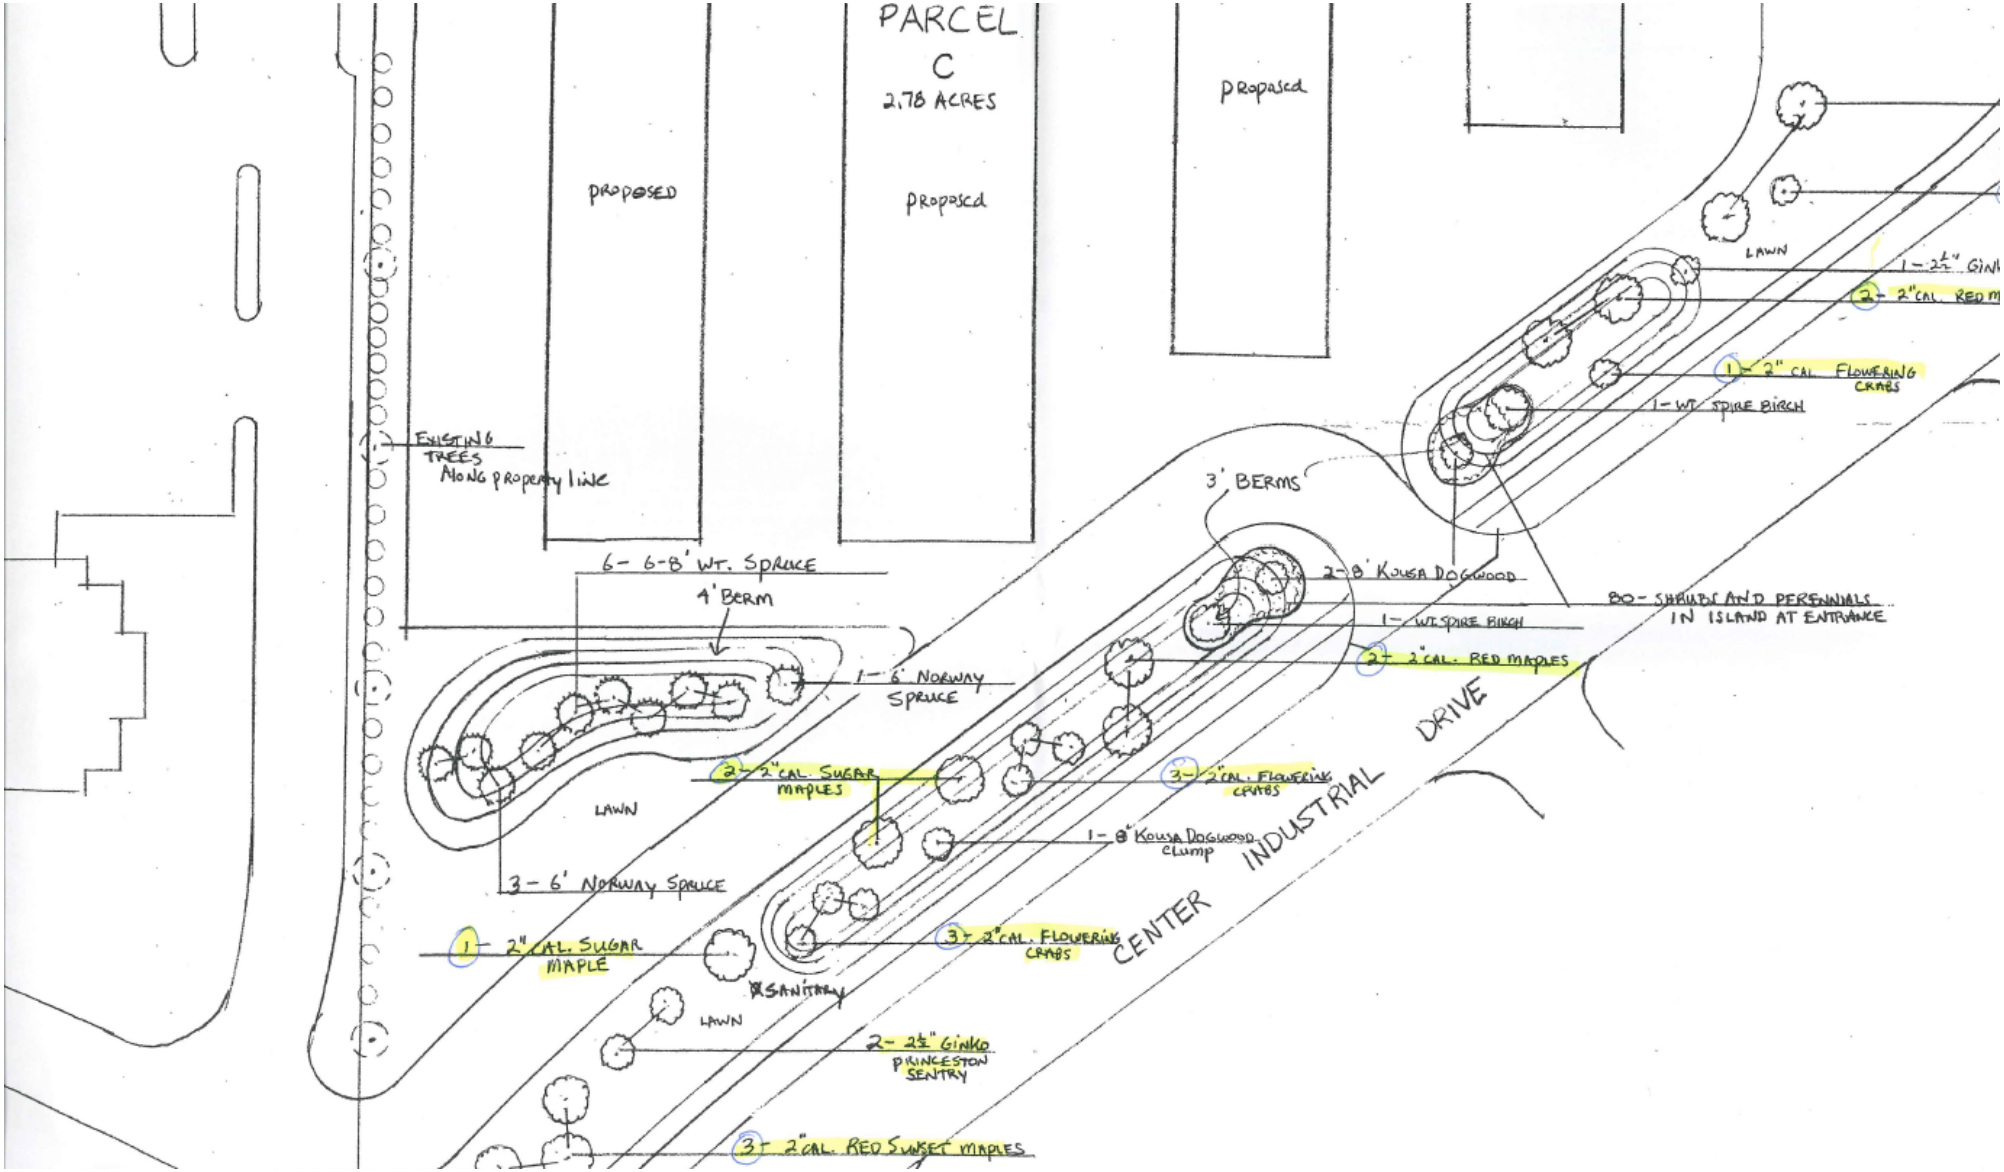
PARCEL
C
2.78 ACRES
PROPOSED
PROPOSED
PROPOSED
LAWN
1 - 2½" GINK
2 - 2" CAL. RED M
1 - 2" CAL. FLOWERING CRABS
1 - WT. SPIRE BIRCH
EXISTING TREES ALONG PROPERTY LINE
3' BERMS
6 - 6-8' WT. SPRUCE
4' BERM
2 - 8' KOUSA DOGWOOD
80 - SHRUBS AND PERENNIALS IN ISLAND AT ENTRANCE
1 - WT. SPIRE BIRCH
2 - 2" CAL. RED MAPLES
1 - 6' NORWAY SPRUCE
2 - 2" CAL. SUGAR MAPLES
3 - 2" CAL. FLOWERING CRABS
LAWN
1 - 8' KOUSA DOGWOOD CLUMP
3 - 6' NORWAY SPRUCE
1 - 2" CAL. SUGAR MAPLE
3 - 2" CAL. FLOWERING CRABS
SANITARY
LAWN
2 - 2½" GINKO PRINCESTON SENTRY
3 - 2" CAL. RED SUNSET MAPLES
INDUSTRIAL CENTER DRIVE