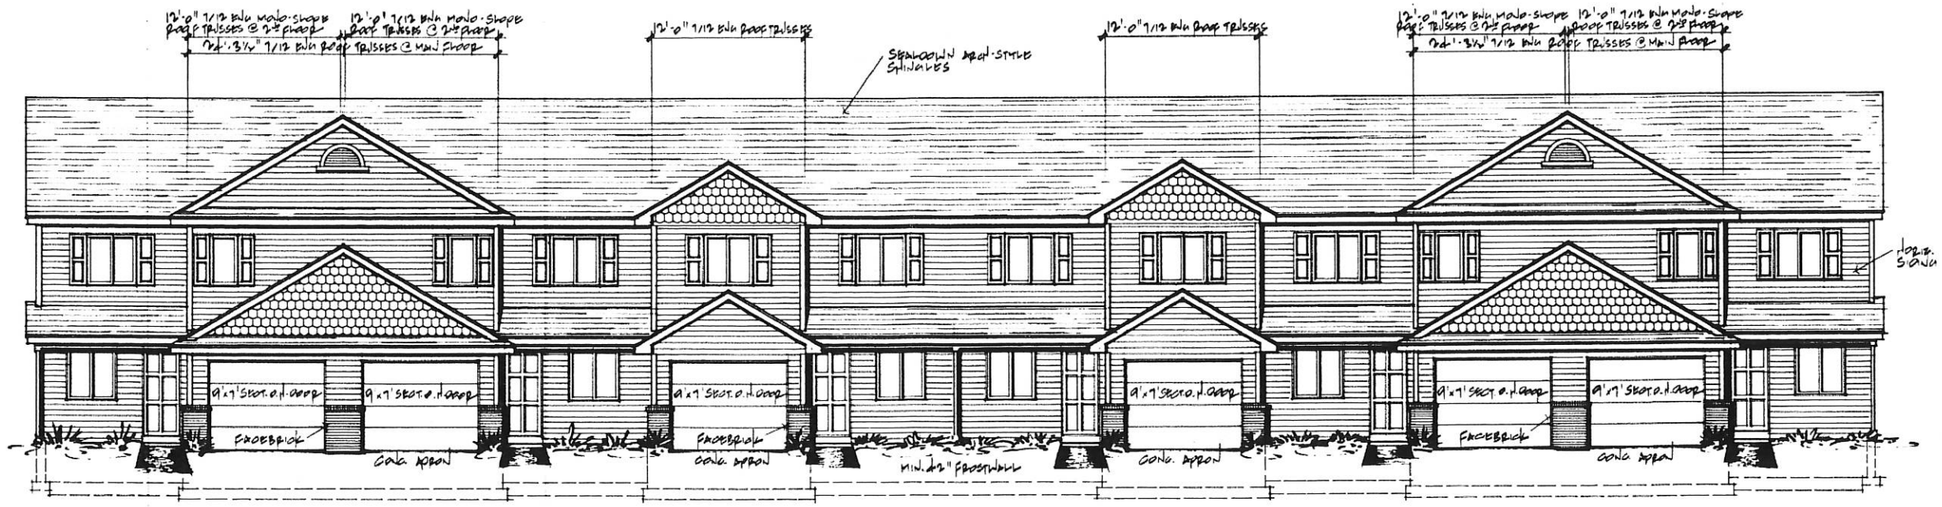

FRONT ELEVATION

3/16"=1'-0"

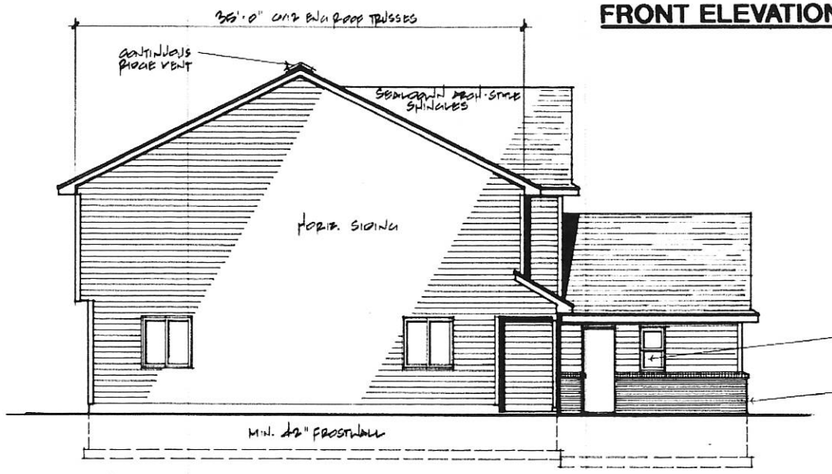

LEFT SIDE ELEVATION

3/16"=1'-0"

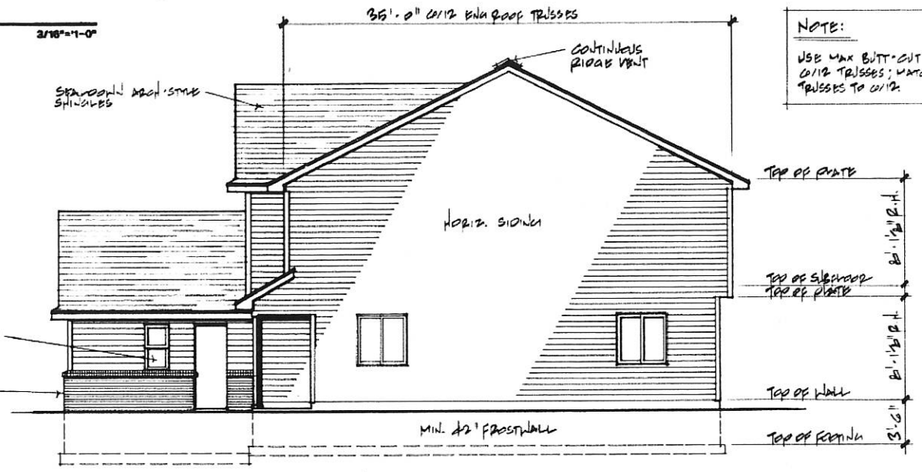

RIGHT SIDE ELEVATION

3/16"=1'-0"

NOTE:

USE MAX BUTT-CUT HEELS ON 6/12 TRUSSES; MATCH 7/12 TRUSSES TO 6/12.

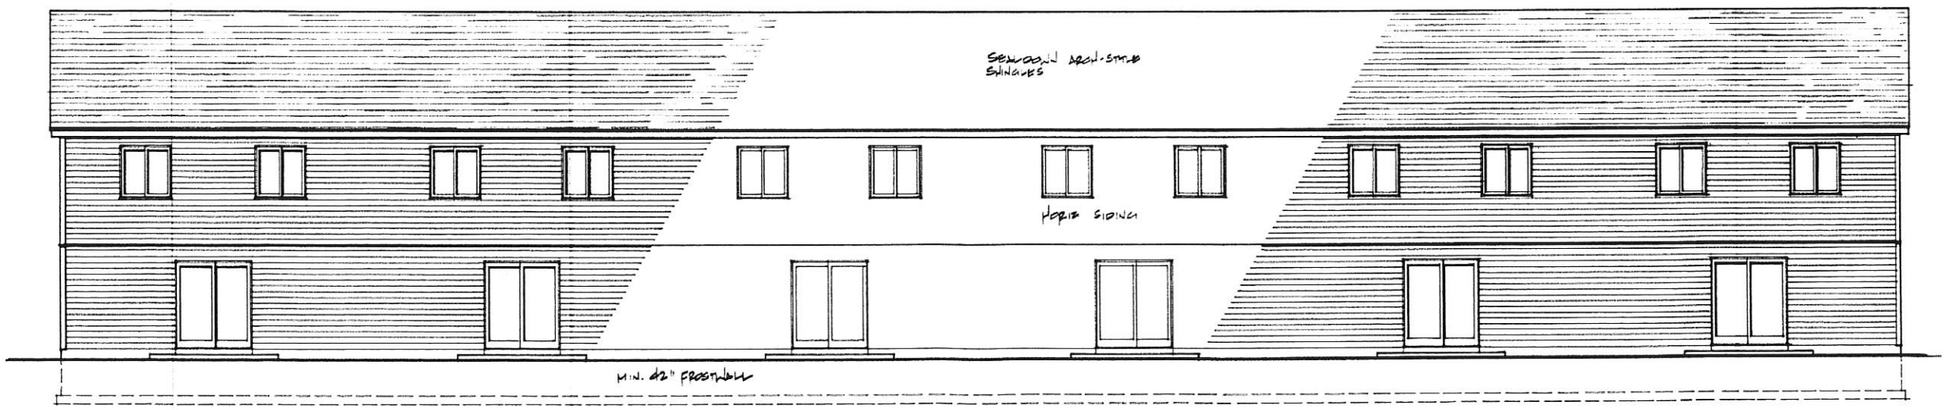

REAR ELEVATION

3/16"=1'-0"

6 UNIT BUILDING

dennis childress & associates
Residential and Commercial Designers
2876 28th SW, Suite 5
Grandville, Michigan 49418
Phone: (616) 534-8484

dba

ELEVATIONS

6 unit apartments

#06-05

11-16-06

7