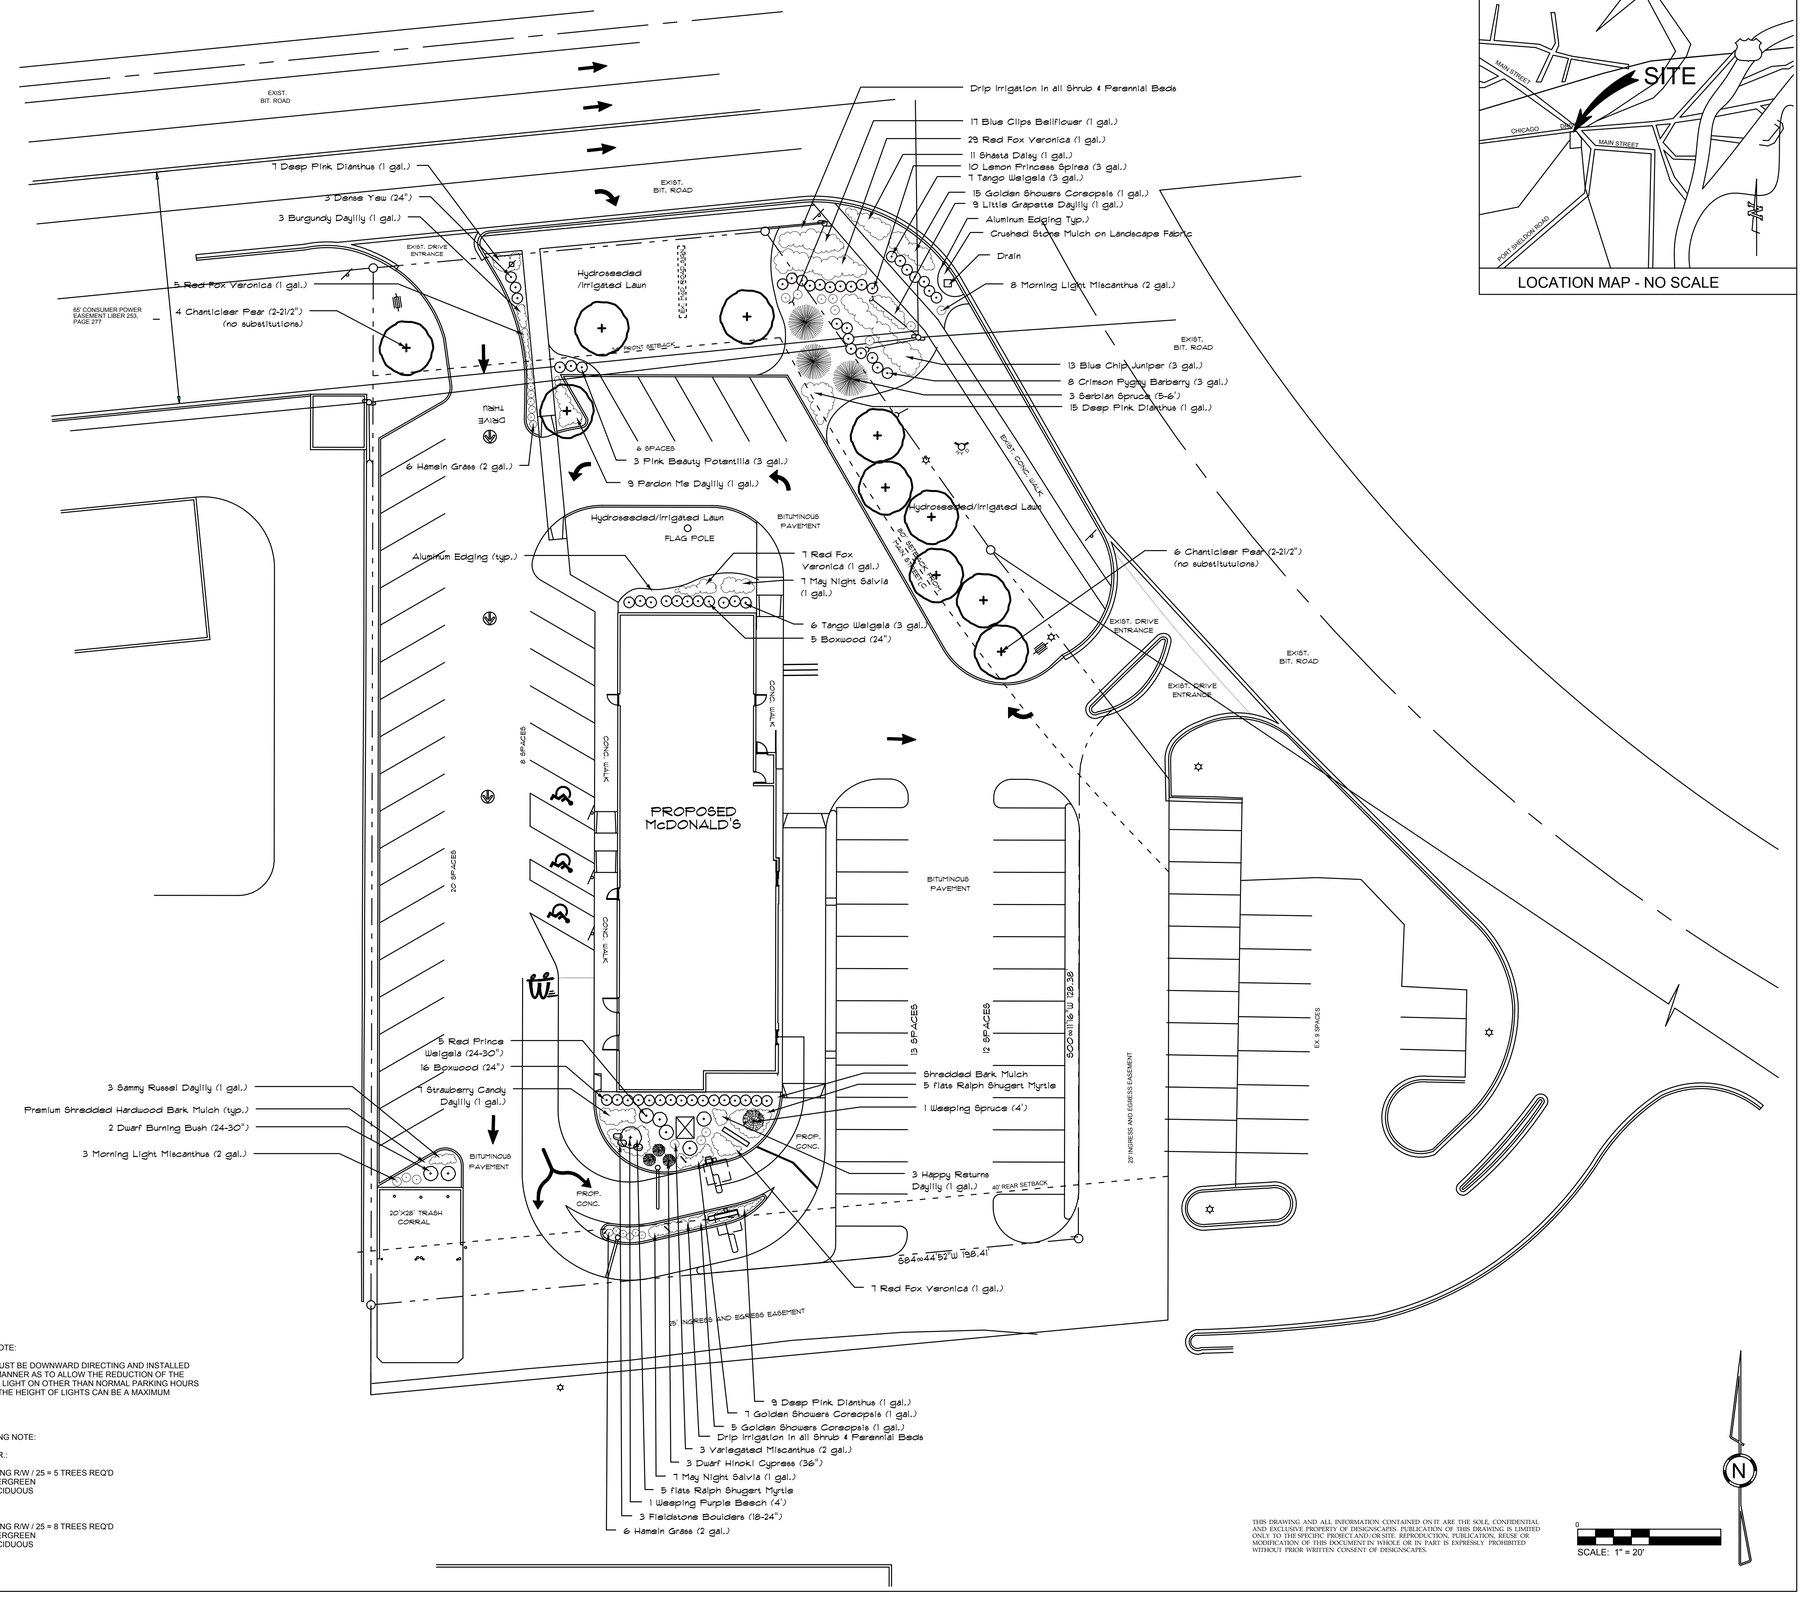

LIGHTING NOTE:

LIGHTING MUST BE DOWNWARD DIRECTING AND INSTALLED IN SUCH A MANNER AS TO ALLOW THE REDUCTION OF THE AMOUNT OF LIGHT ON OTHER THAN NORMAL PARKING HOURS EACH DAY. THE HEIGHT OF LIGHTS CAN BE A MAXIMUM OF 25 FEET.

LANDSCAPING NOTE:

CHICAGO DR.:

110 L.F. ALONG R/W / 25 = 5 TREES REQ'D
1 OF 5 = EVERGREEN
4 OF 5 = DECIDUOUS

MAIN ST.:

190 L.F. ALONG R/W / 25 = 8 TREES REQ'D
2 OF 8 = EVERGREEN
6 OF 8 = DECIDUOUS

THIS DRAWING AND ALL INFORMATION CONTAINED ON IT ARE THE SOLE, CONFIDENTIAL AND EXCLUSIVE PROPERTY OF DESIGNSCAPES. PUBLICATION OF THIS DRAWING IS LIMITED ONLY TO THE SPECIFIC PROJECT AND/OR SITE. REPRODUCTION, PUBLICATION, REUSE OR MODIFICATION OF THIS DOCUMENT IN WHOLE OR IN PART IS EXPRESSLY PROHIBITED WITHOUT PRIOR WRITTEN CONSENT OF DESIGNSCAPES.

SCALE: 1" = 20'

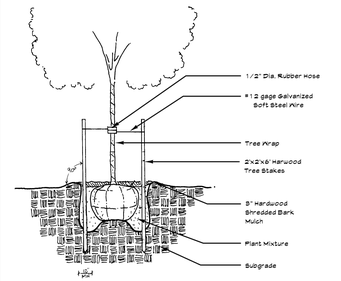

Deciduous Trees 3" Caliper and Smaller

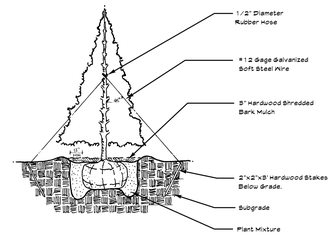

Evergreen Planting Detail-5' and Taller

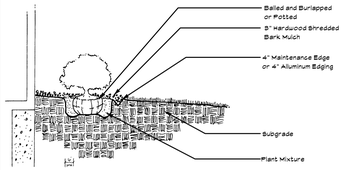

Shrub Planting Detail

PAVING SPECIFICATION
(MINIMUM 3" TOTAL COMPACTED ASPHALT THICKNESS)

AUTO PARKING:
BASE: 8" MIN. STONE 22A, 21A, 21AA OR EQUIV.
ASPHALT: 2" MIN. LEVELING COURSE 1100L-20AA
1" MIN. WEARING COURSE 1300T-20AAA
OR EQUIV.

CONCRETE PADS & PAVING:
BASE: 8" MIN. STONE 22A, 21A, 21AA OR EQUIV.
CONCRETE: 4000 PSI-35S W/ 6AA LIMESTONE, 6" MIN.
DEPTH W/ 6"X6" #10 W.W.F. AND "FIBERMESH"
CRACK CONTROL FIBERS

PARKING INFORMATION

TOTAL SPACES								
59	30	SPACES	9'	X	21'	@	60	°
	26	SPACES	9'	X	20'	@	90	°
	3 HDCP	SPACES	8'	X	18'	@	60	°
		SPACES		X		@		°

LANDSCAPE ARCHITECT: JOYCE E. WEISE ASLA

Notes:

1. All landscaping to be installed by a qualified Landscape Contractor.
2. All plantings, including trees in lawn areas shall be mulched with 3" shredded premium hardwood bark mulch.
3. Trees and shrubs shall be planted with a plant mix consisting of 1 part topsoil, 1 part peat, and 1 part existing soil.
4. Planting areas shall be edged with aluminum edging unless noted other wise.
5. Lawn areas shall recieve 4" of topsoil, hydroseed and irrigation.
6. Maintenance of the landscape shall be provided for by the owner and include fertilizing of lawn and plant material, yearly pruning, top dressing of mulch areas every other yearand watering.
7. Plant materials shall be chosen and installed in accordance with standards recommended by the County Cooperative Extension Service or American Nursery Association.

PROJECT STREET ADDRESS
160 CHICAGO DRIVE (M-21)

TOWNSHIP	STATE	COUNTY
GEORGETOWN	MICHIGAN	OTTAWA

REGIONAL DWG. NO	SITE LOCATION CODE NO.
GR-01-109	021-0204

ISSUE REF	DESCRIPTION	BY	DATE

Design Scapes
Residential and Commercial Landscape Design
7317 40th Avenue, Jenison, MI 49428
616-669-3004 Fax 616-669-3325

THESE PLANS AND SPECIFICATIONS ARE THE PROPERTY OF McDONALD'S CORPORATION AND SHALL NOT BE REPRODUCED WITHOUT THEIR WRITTEN PERMISSION.

McDonald's
MICHIGAN REGION
OFFICE
1021 KARL GREIMEL DR., STE. 200 BRIGHTON, MI 48116 PH (734) 335-8000 FX (734) 335-9061
ADDRESS

PLAN APPROVALS

SIGNATURE (2 REQUIRED)	DATE
REGIONAL MGR.	
CONST MGR.	
OPERATIONS DEPT.	
REAL ESTATE DEPT.	

CO-SIGN SIGNATURES

CONTRACTOR	
OWNER	

STATUS	DATE	BY
DATE DRAWN	July 18, 2006	JEW
REVISED FOR BUILDING:	July 24, 2006	JEW
AS-BUILT		

C - 4