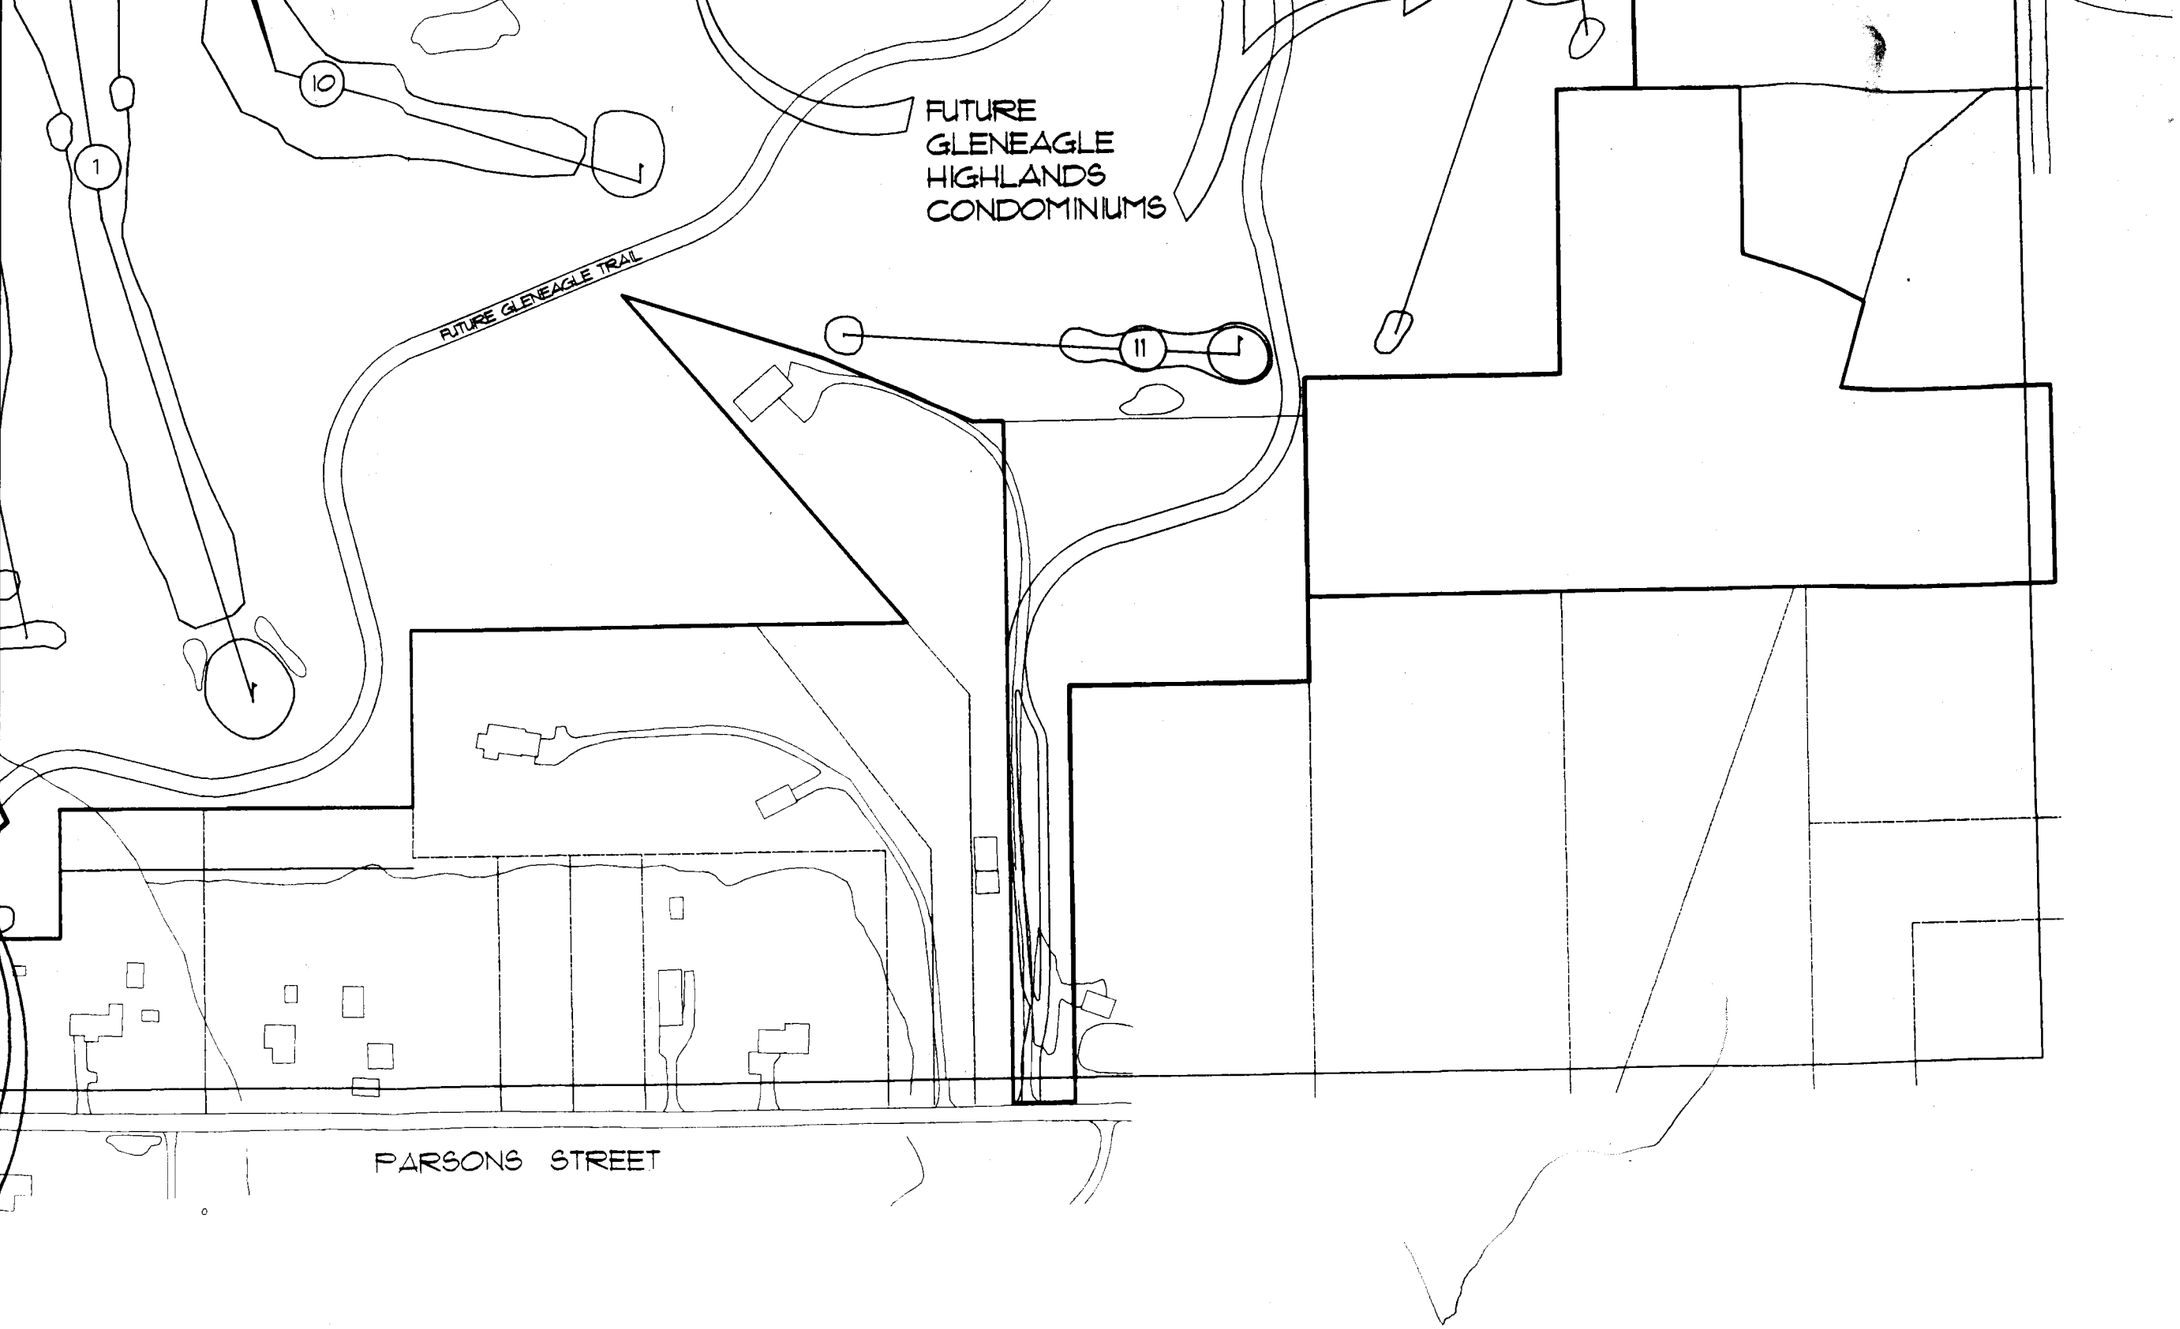

ST9905

RECEIVED
TIME
DATE 2-25-99
INITIAL BY MM

NORTH

SITE PLAN

SCALE: 1"=200'

SITE PLAIN APPROVAL
GEORGETOWN PLANNING
COMMISSION
DATE 3-3-99
SECRETARY
OTHER