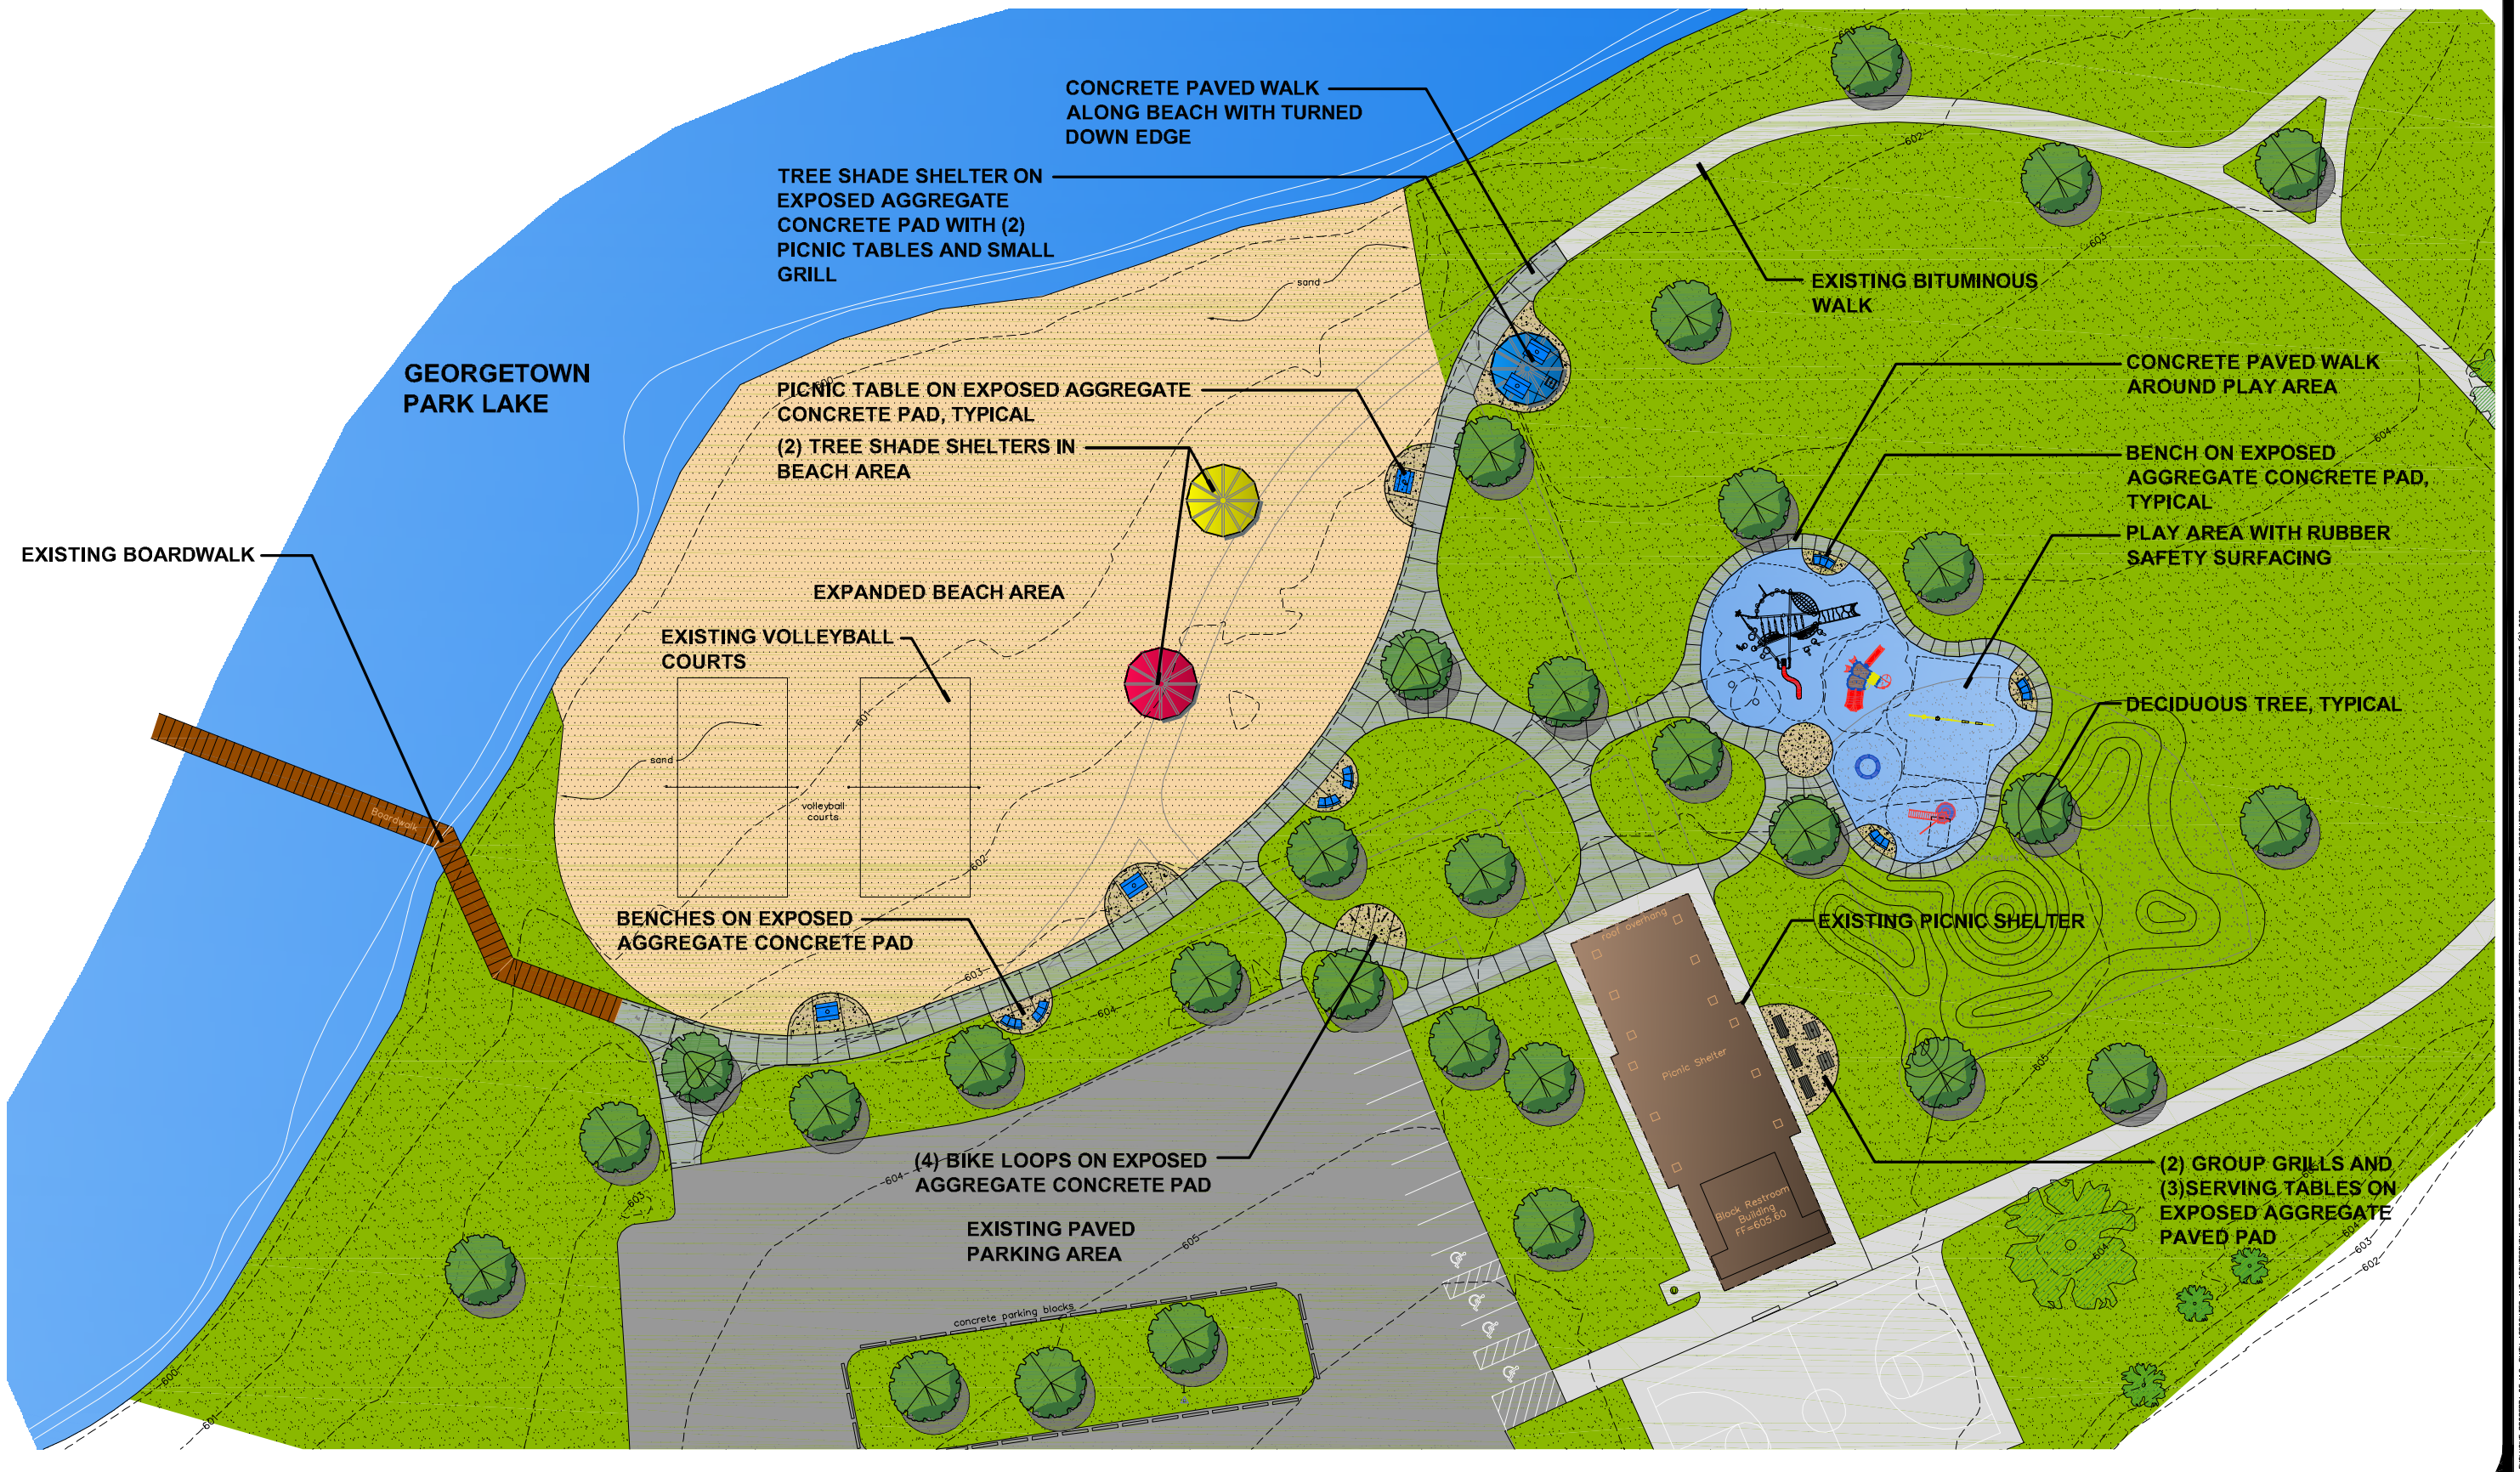


# 8th Avenue Park Improvements

Georgetown Township, Michigan

M.C. SMITH ASSOCIATES AND ARCHITECTURAL GROUP, INC.
Landscape Architecture • Park & Recreation Planning • Architecture
Downtown Planning • Interior Design • Sports Facility Planning
529 Greenwood Avenue S.E. • East Grand Rapids, MI 49506
616-451-3846 • FAX: 616-451-1983 • EMAIL: la@mcsag.com

SCALE: 1"=20'

## Design Plan

| DATE | PROJECT NO. |
|---|---|
| 3-1-10 | 1817 |
| REVISIONS | SHEET NO. |
| | 1 |

THIS DOCUMENT AND CONTENT ARE THE EXCLUSIVE PROPERTY OF M.C. SMITH ASSOCIATES AND ARCHITECTURAL GROUP, INC. AND MAY NOT BE UTILIZED OR REPRODUCED WITHOUT THE WRITTEN PERMISSION OF M.C. SMITH ASSOCIATES AND ARCHITECTURAL GROUP, INC. COPYRIGHT (C) 2008

G:_Land\1801-1825\1817\design plan\concept plan.dwg – MAR. 1, 2010 @ 11:07 am