1201 GlenEagle Trail

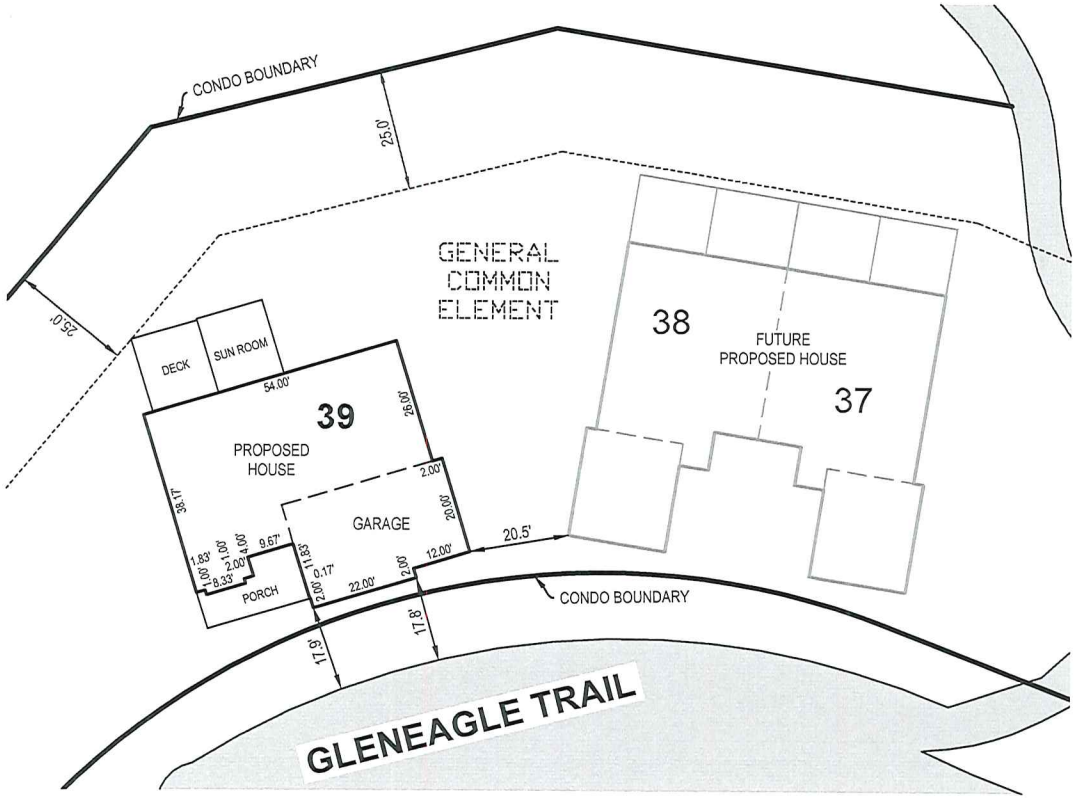

DESCRIPTION

Unit 39 (Building P), Gleneagle Moors II, part of Section 26, Town 6 North, Range 13 West, Georgetown Township, Ottawa County, Michigan.

Required minimum building opening elevation: 636.5

Required basement floor elevation: 633.0

PRELIMINARY

By: Scott A. Hendges

Scott A. Hendges Licensed Professional Surveyor No. 47953

SCALE: 1" = 30' 0' 15' 30'

NORTH

Woods Builders Homes Inc.
Brandy Hochkins
2620 Horizon Dr SE #125
Grand Rapids, MI 49546

GM39
1201 Gleneagle Trail

DRAWN BY: JV DATE: 07-03-2019
REV. BY: JV REV. DATE: 10-07-19
REV.: NEW HOUSE PLAN

PRJ #: 19200969.1

1 OF 1

NEDERVELD
www.nederveld.com • 800.222.1868
Holland
347 Hoover Blvd.
Holland, MI 49423
Ann Arbor, Chicago, Columbus
Grand Rapids, Indianapolis, St. Louis

LEGEND

Zoning Setback

Asphalt

This sketch was made from the legal description shown above. The description should be compared with the Abstract of Title or Title Policy for accuracy, easements and exceptions.